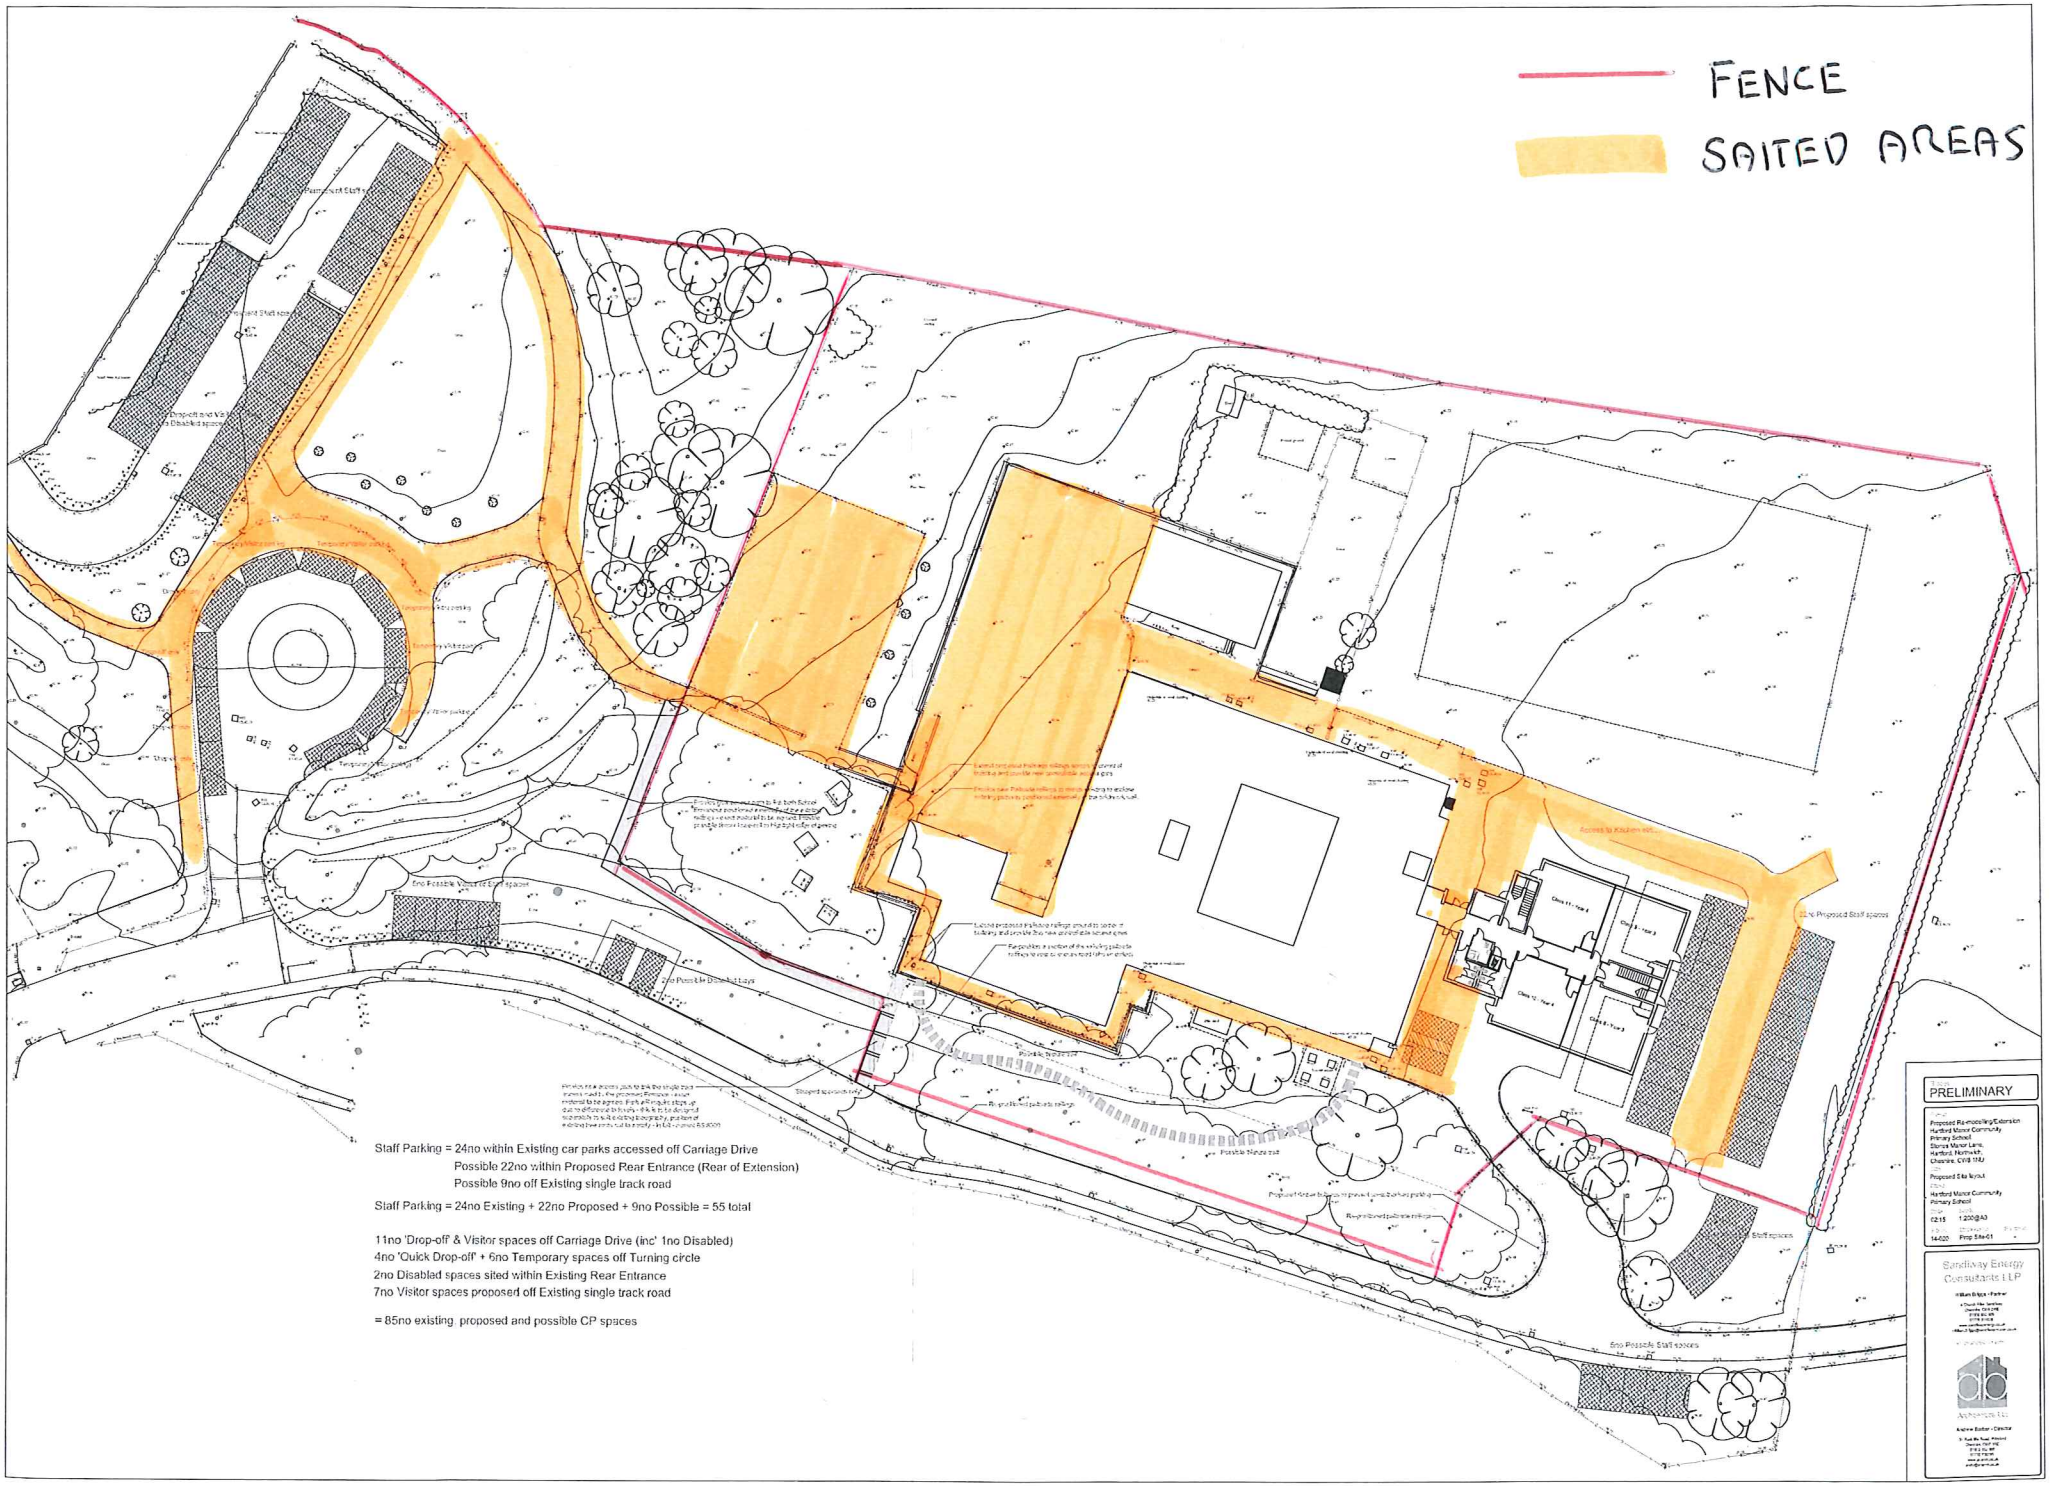
FENCE
SAITED AREAS
Staff Parking = 24no within Existing car parks accessed off Carriage Drive
Possible 22no within Proposed Rear Entrance (Rear of Extension)
Possible 9no off Existing single track road
Staff Parking = 24no Existing + 22no Proposed + 9no Possible = 55 total
11no 'Drop-off' & Visitor spaces off Carriage Drive (inc' 1no Disabled)
4no 'Quick Drop-off' + 6no Temporary spaces off Turning circle
2no Disabled spaces sited within Existing Rear Entrance
7no Visitor spaces proposed off Existing single track road
= 85no existing, proposed and possible CP spaces
PRELIMINARY
Proposed Re-modelling/Extension
Hartford Manor Community
Primary School
Manor Lane,
Hartford, Northwich,
Cheshire, CW8 1NU
Proposed Site layout
Hartford Manor Community
Primary School
1215
1:200@A3
14-020
Prop Site-01
Sandilway Energy
Consultants LLP
Andrew Butler - Director